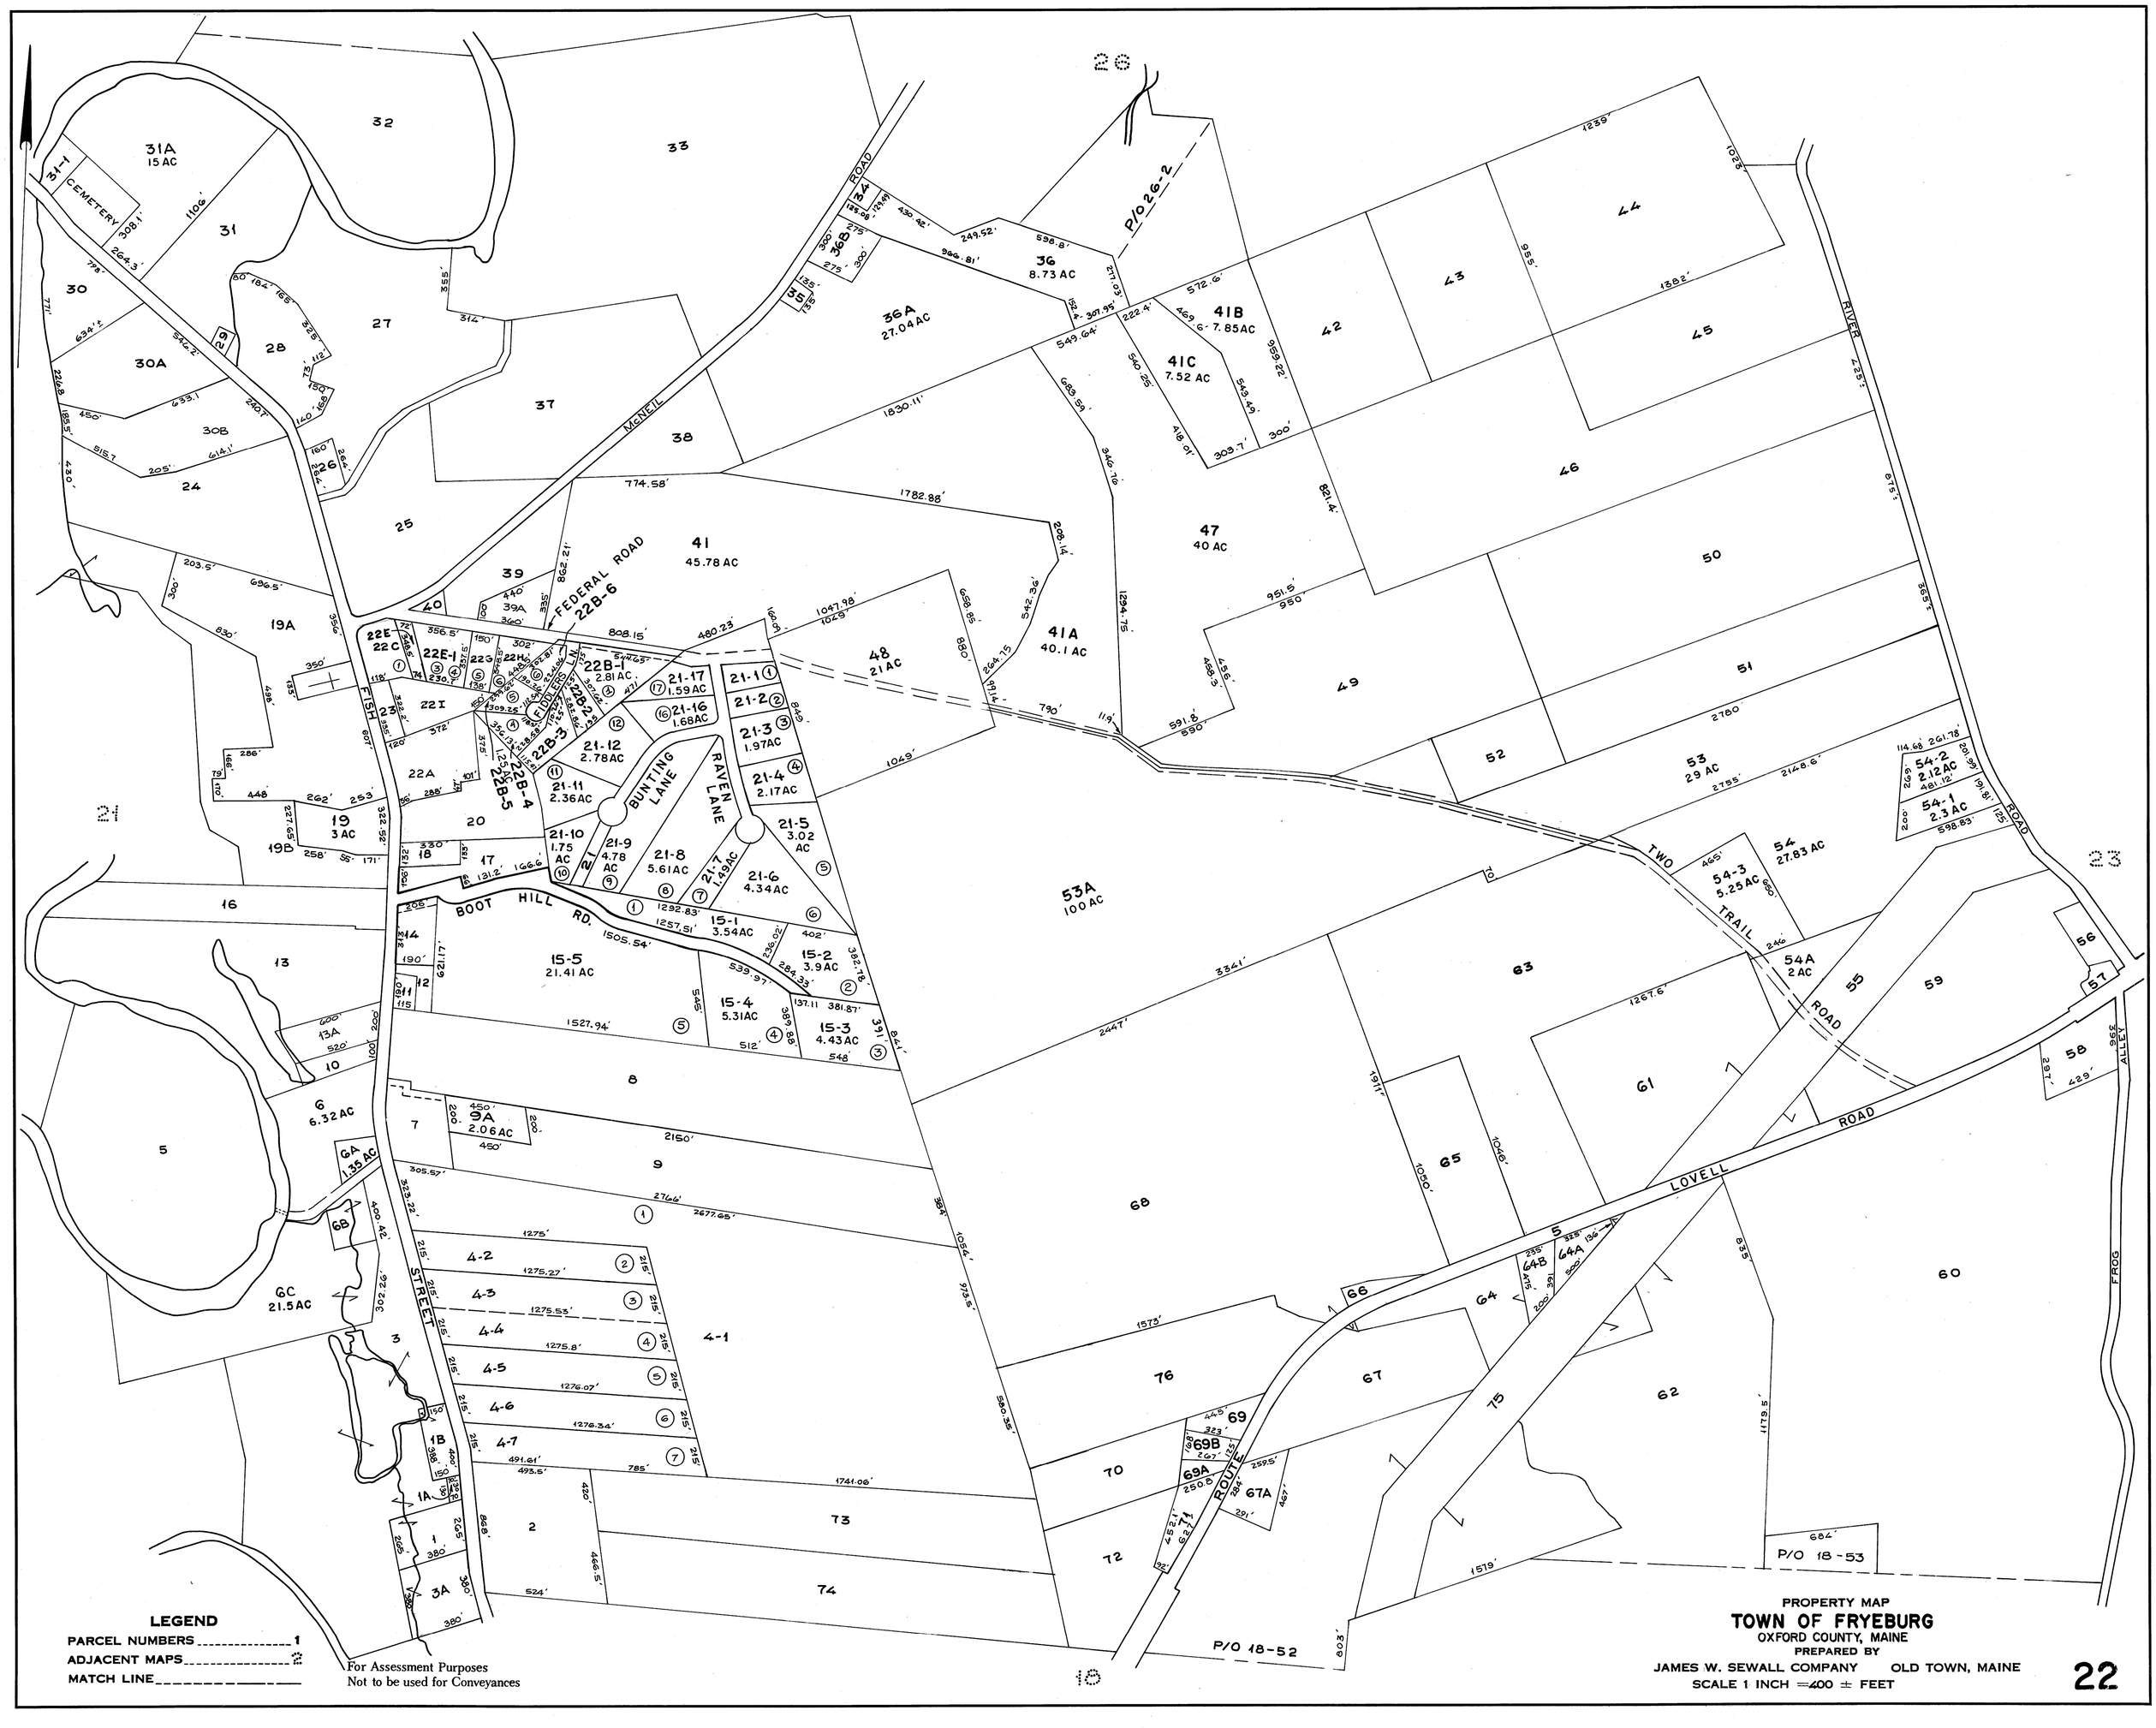
LEGEND
PARCEL NUMBERS 1
ADJACENT MAPS 2
MATCH LINE
For Assessment Purposes
Not to be used for Conveyances
PROPERTY MAP
TOWN OF FRYEBURG
OXFORD COUNTY, MAINE
PREPARED BY
JAMES W. SEWALL COMPANY OLD TOWN, MAINE
SCALE 1 INCH =400 ± FEET
22
McNEIL ROAD
FEDERAL ROAD
FISH STREET
BOOT HILL RD.
BUNTING LANE
RAVEN LANE
FIDDLEHEAD LN.
RIVER ROAD
TWO TRAIL ROAD
LOVELL ROAD
ROUTE 5
FROG ALLEY
CEMETERY
P/O 26-2
P/O 18-53
P/O 18-52
31A 15 AC
36 8.73 AC
36A 27.04 AC
41 45.78 AC
41A 40.1 AC
41B 7.85 AC
41C 7.52 AC
47 40 AC
48 21 AC
53A 100 AC
54 27.83 AC
6 6.32 AC
GC 21.5 AC